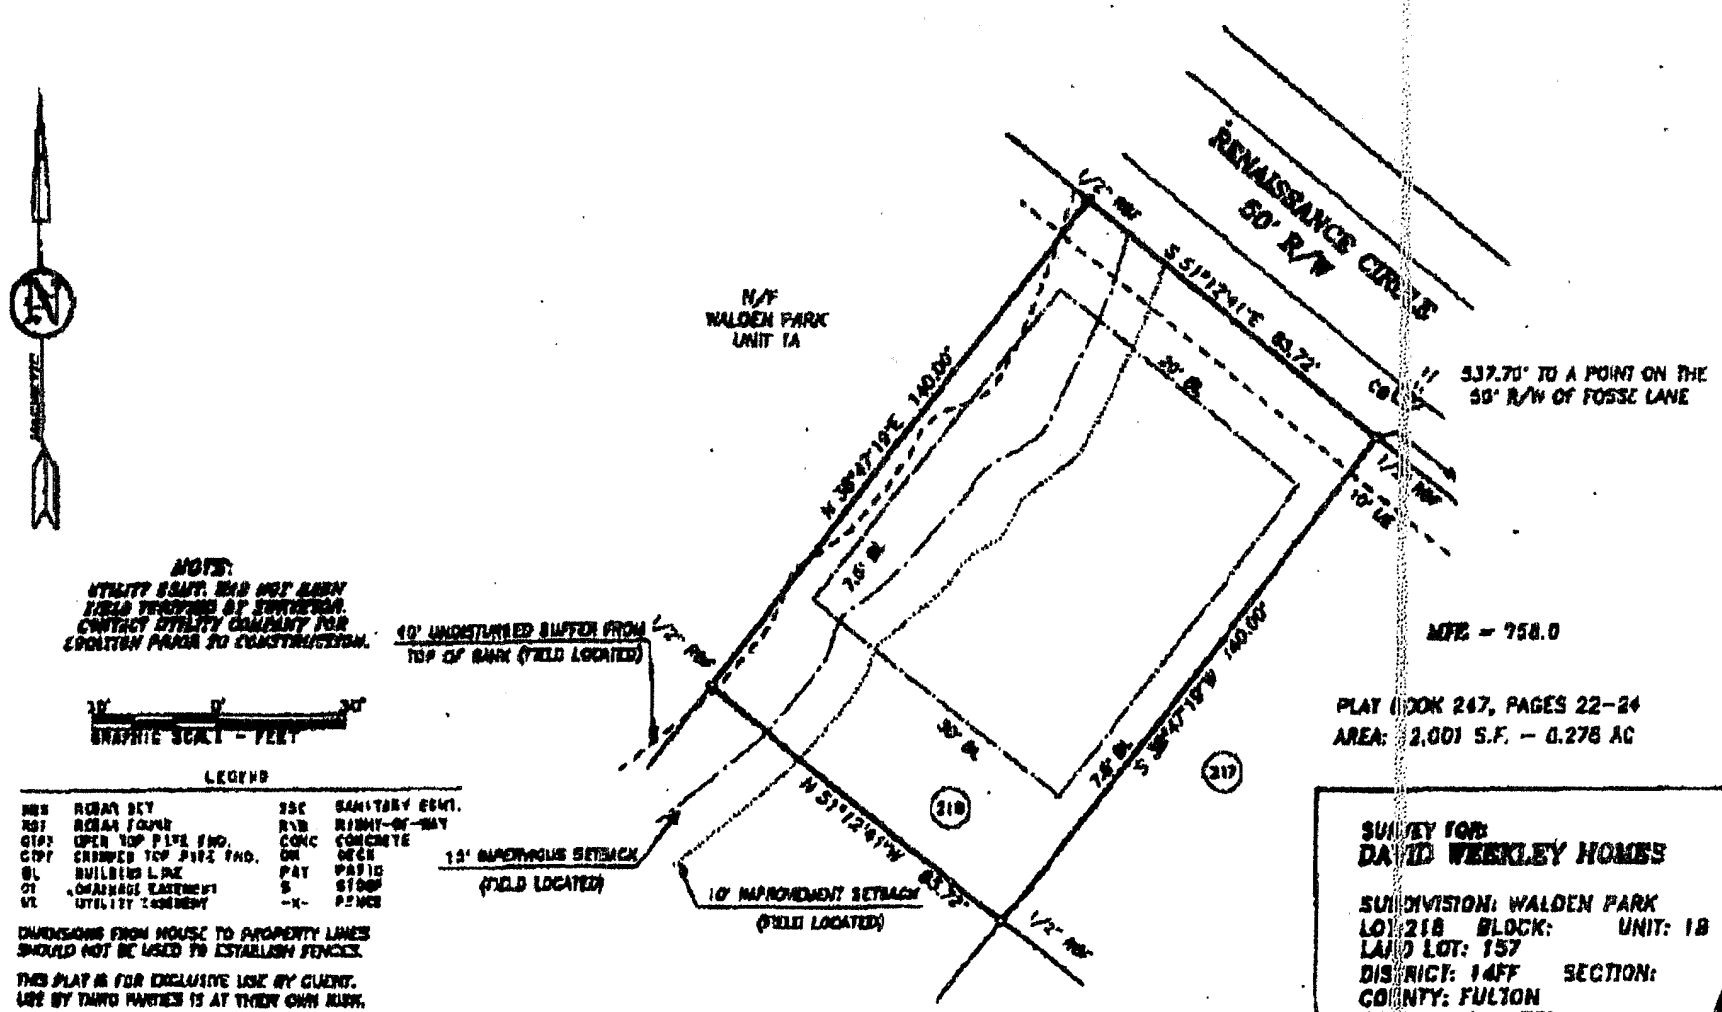

CARTER LAND SURVEYORS
AND PLANNERS
2780 Peachtree Industrial Blvd. Duluth, GA 30097

SURVEY FOR:
DAVID WEEKLEY HOMES

SUBDIVISION: WALDEN PARK
LOT: 218 BLOCK: UNIT: 1B
LAND LOT: 157
DISTRICT: 14FF SECTION:
COUNTY: FULTON
SCALE: 1" = 30'
ORDER DATE: 4/20/2005
FIELD WORK DATE: 4/22/2005
JOB NUMBER: 2005040885
WEEKLEY (END)

In my opinion, this plat is a correct representation of the land platted and has been prepared in conformity with the minimum standards and requirements of law.

GEORGIA REGISTERED No. [illegible] SURVEYOR H. CART